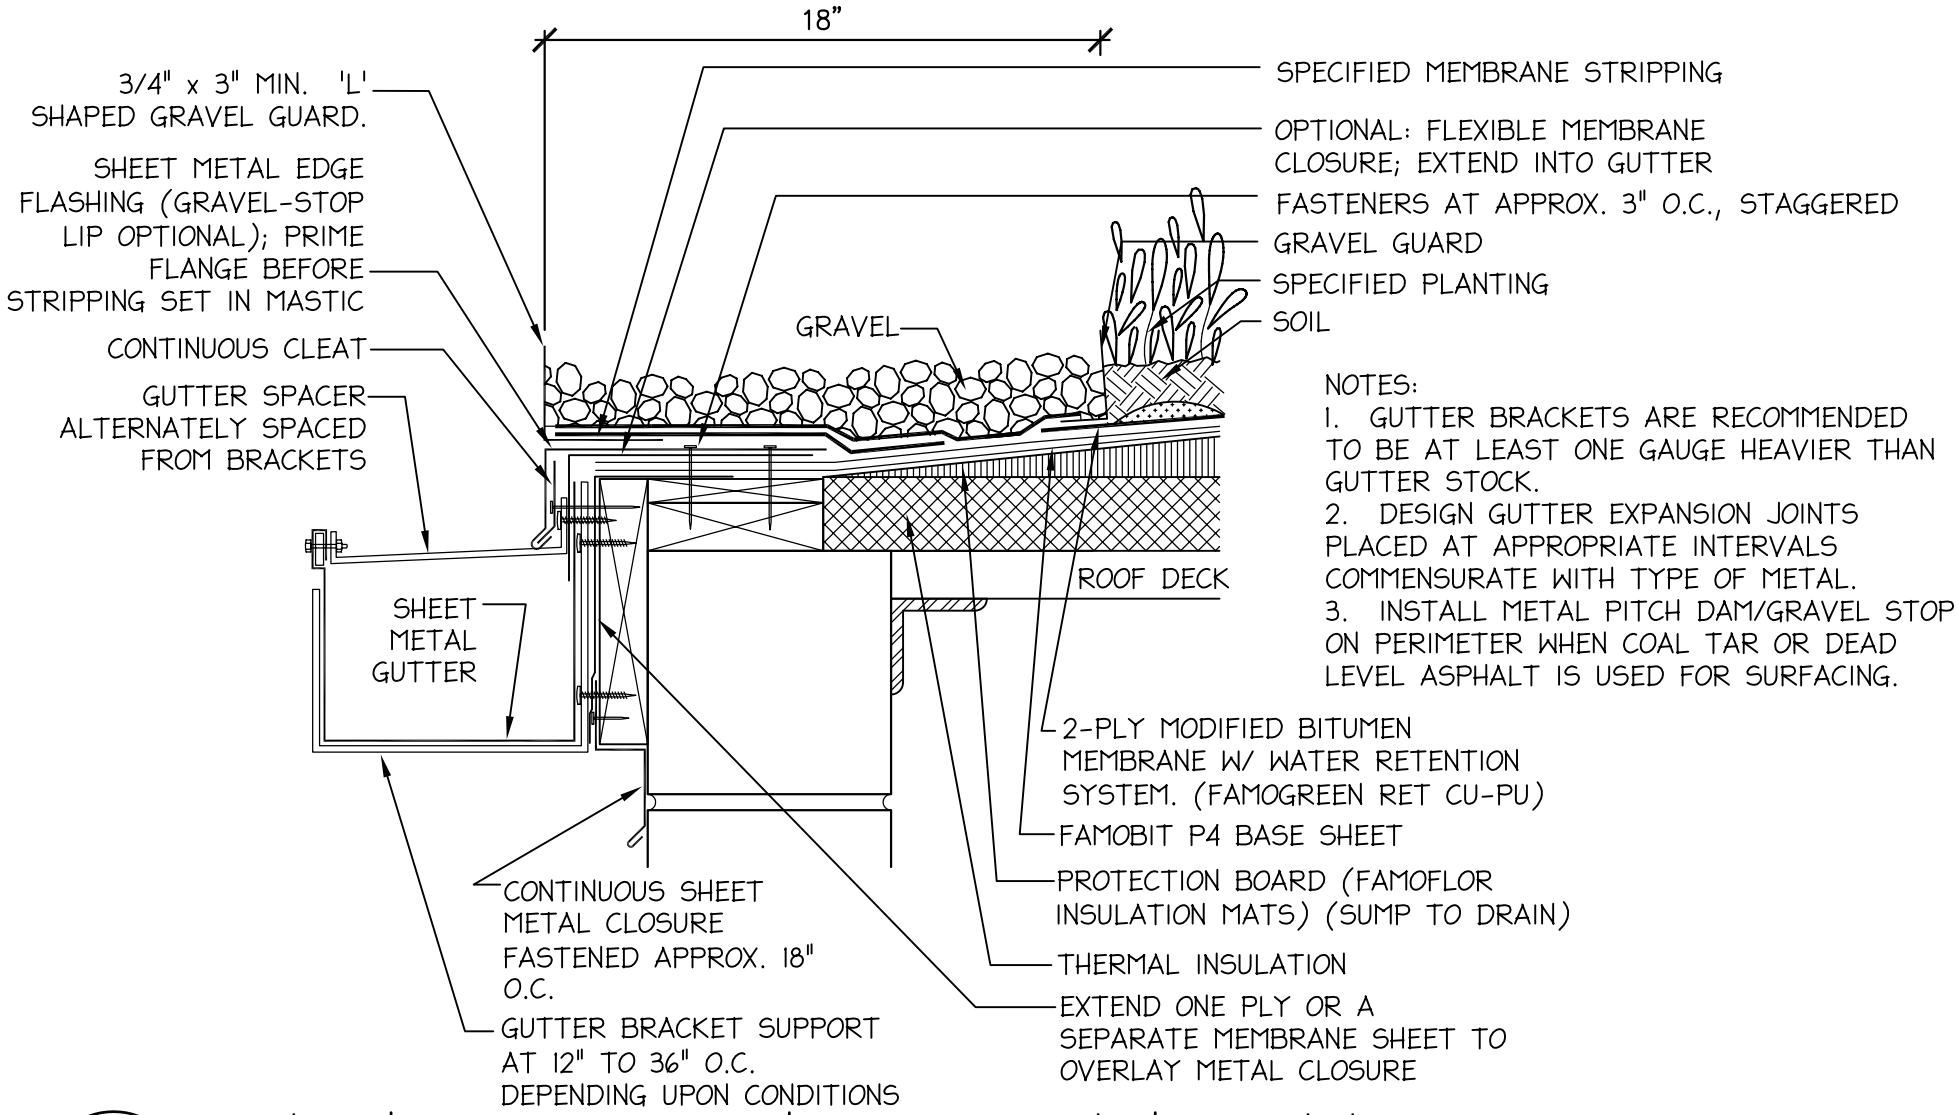

EXTENSIVE GREENROOF WITH GUTTER

SECTION

08-008K

NTS